





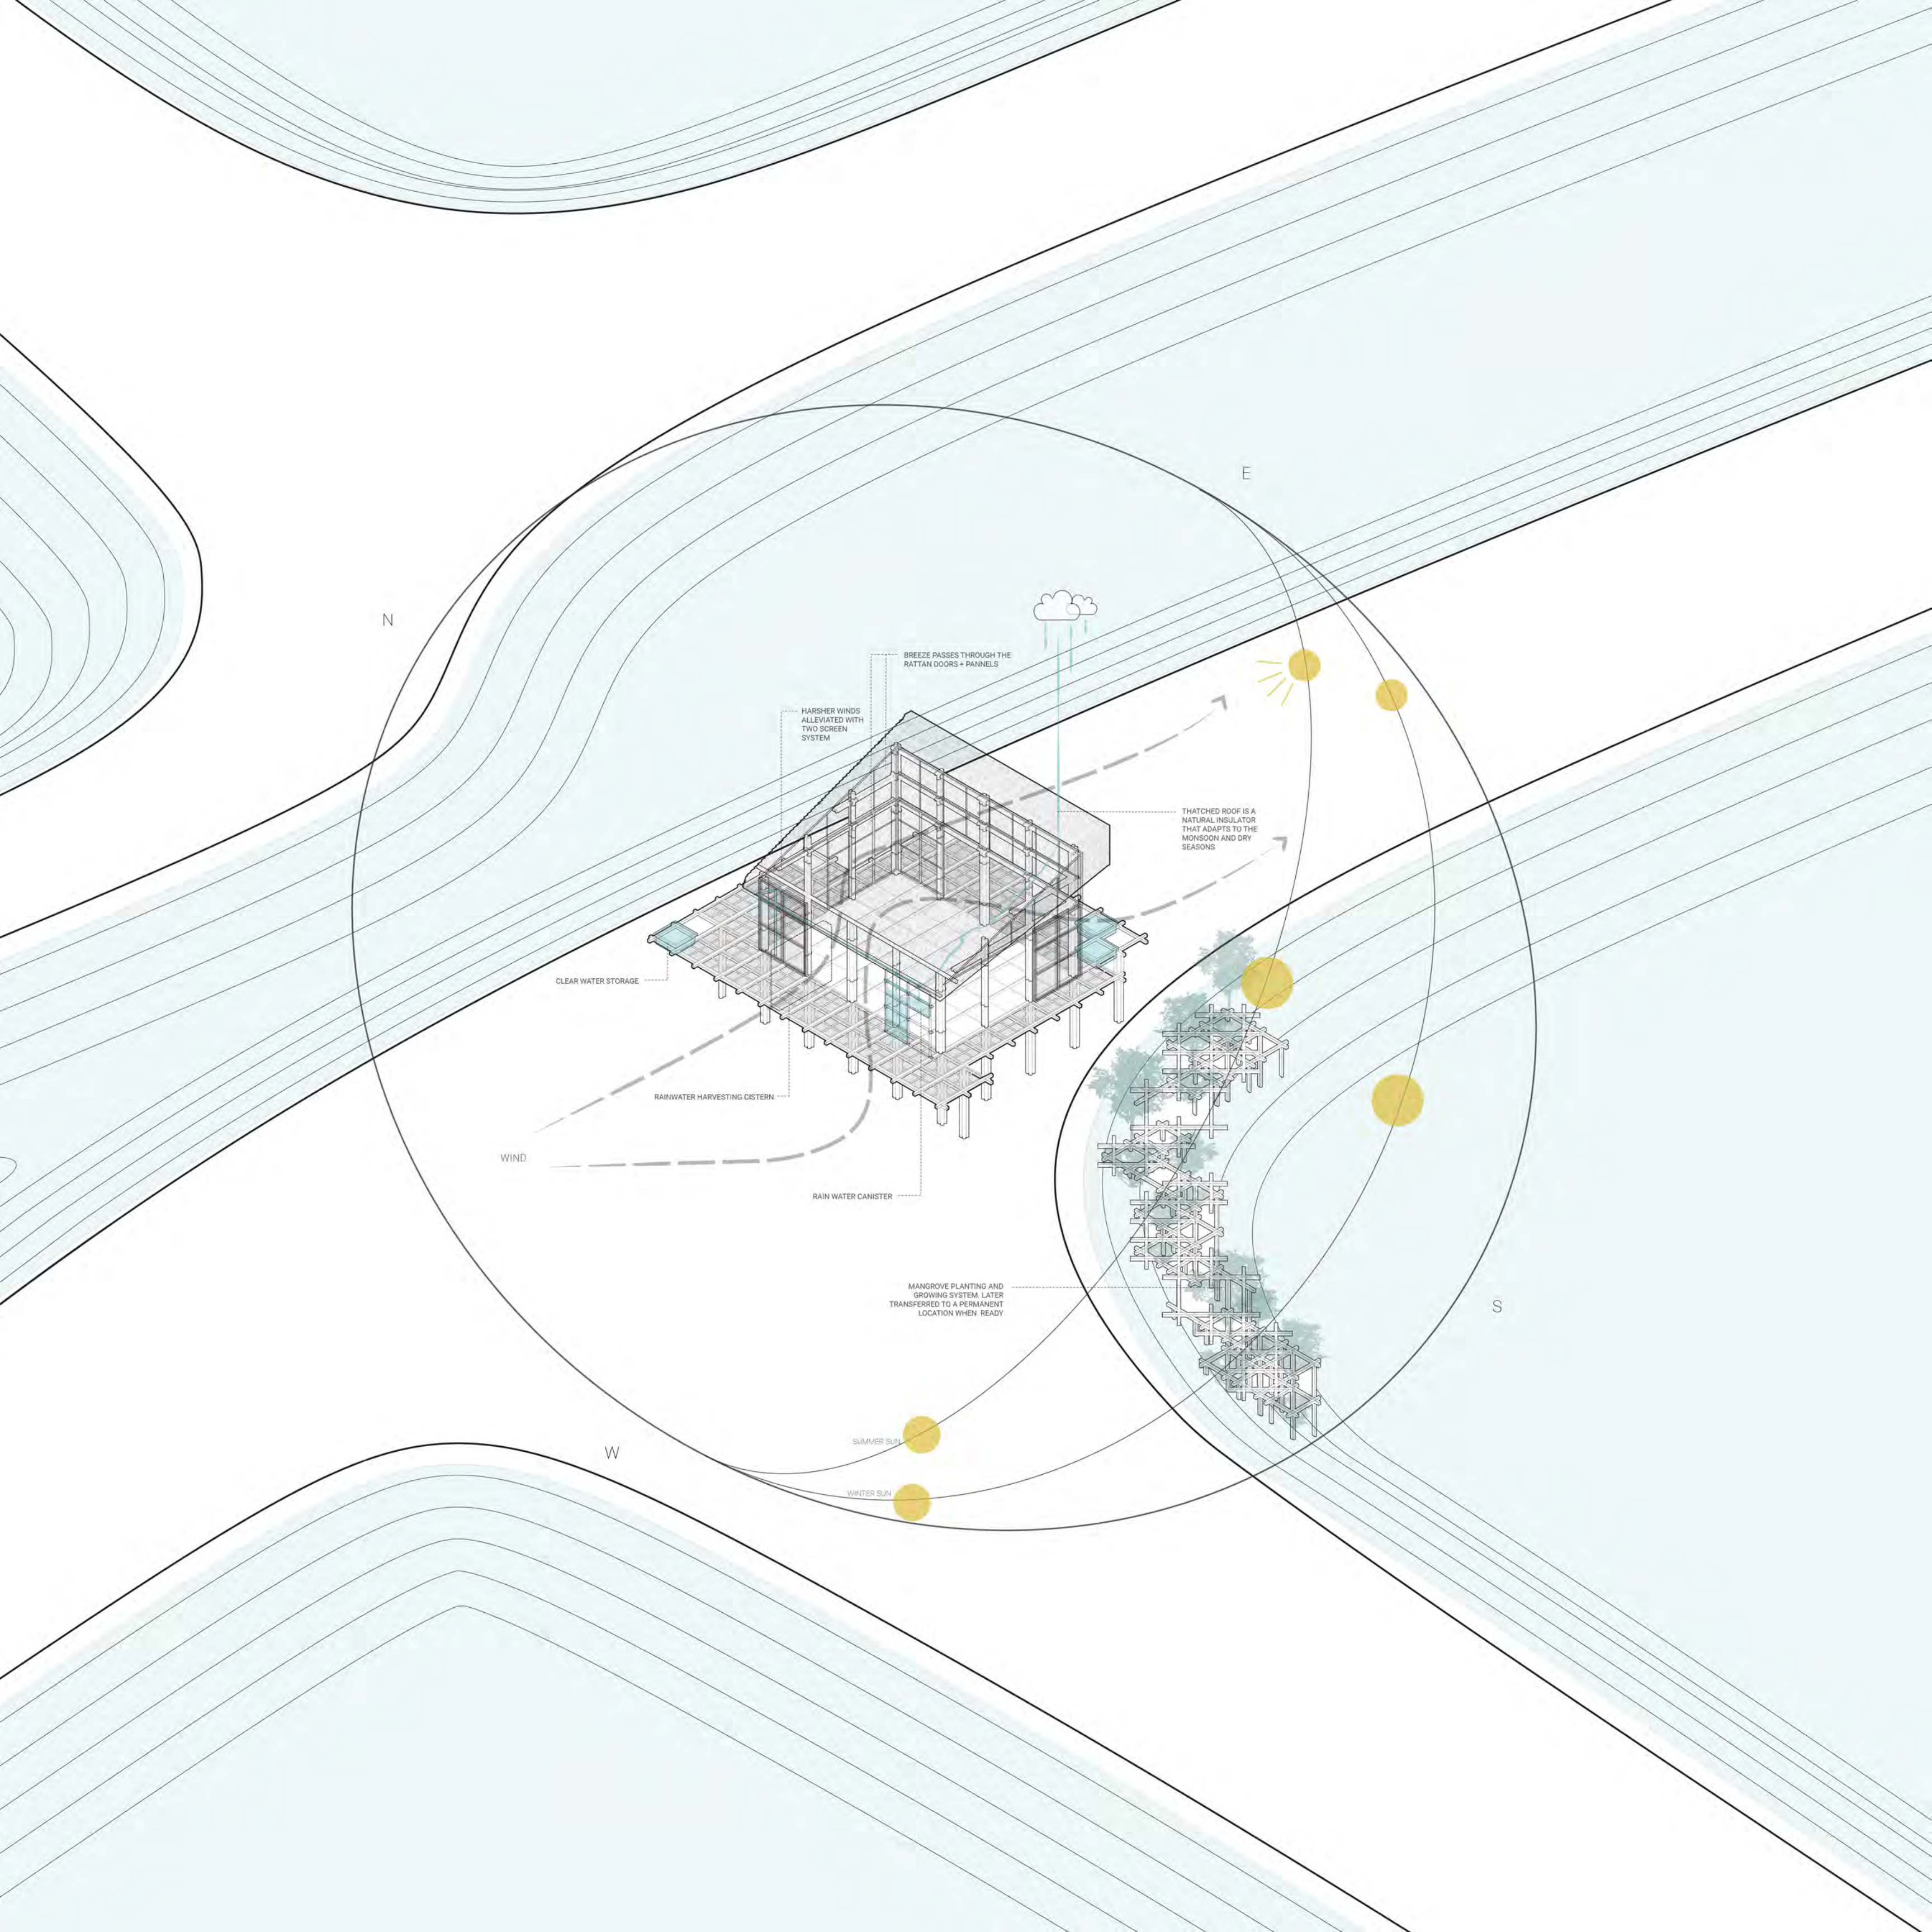

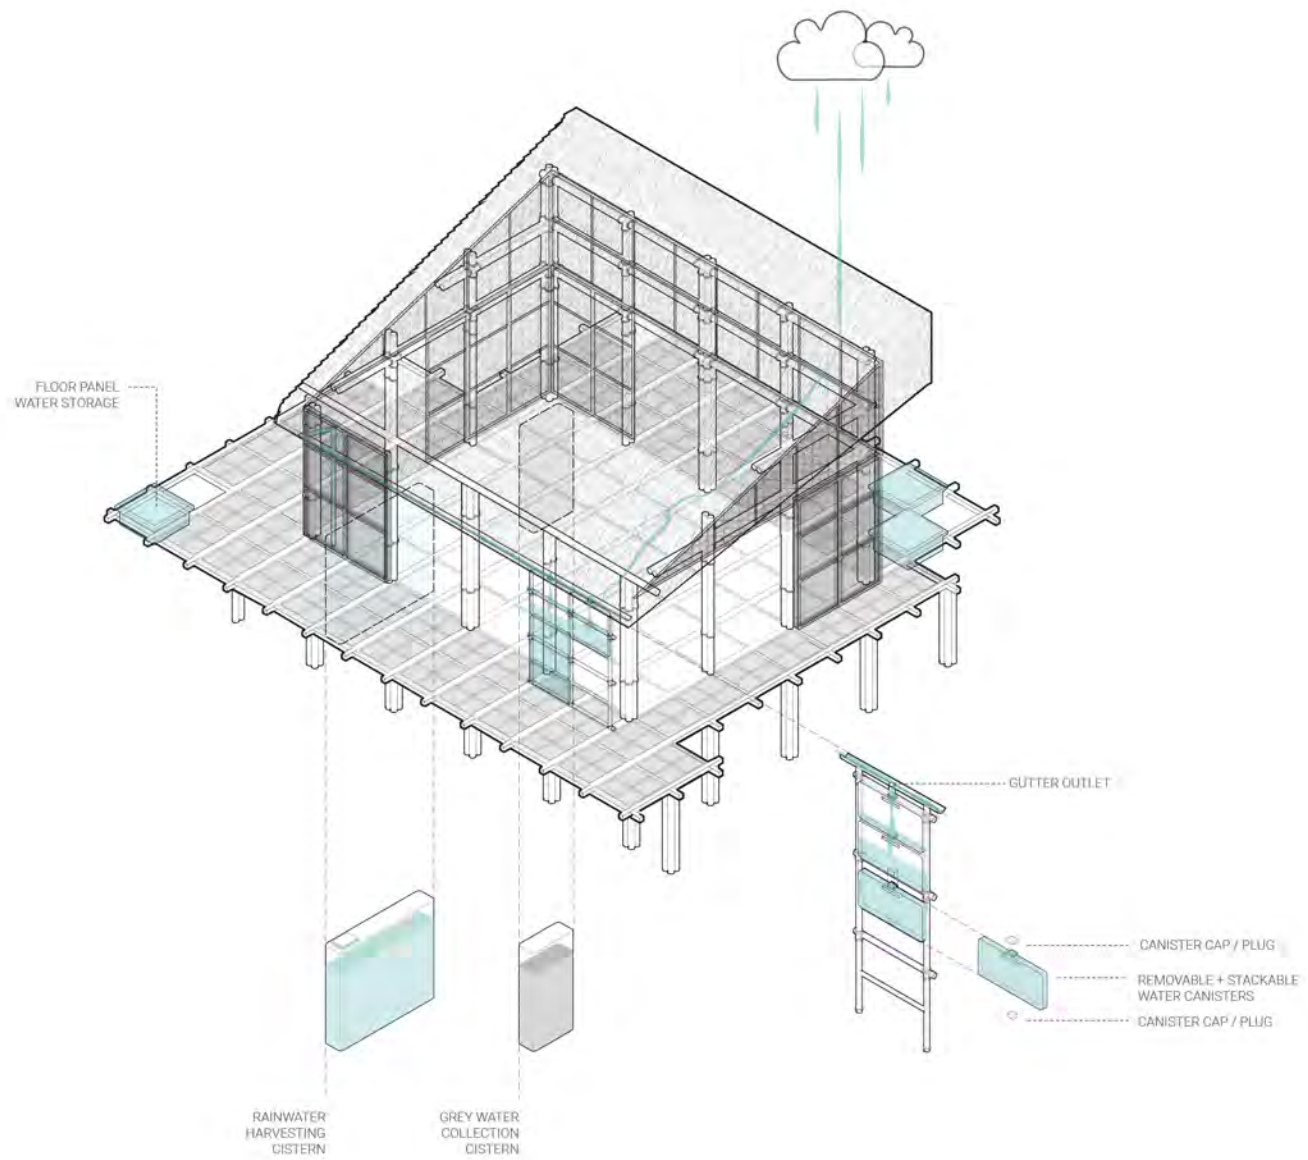


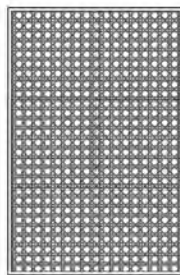

SINGLE SCREEN
FORMATION
(NOVEMBER - MAY)

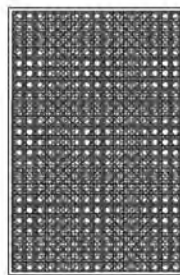


DOUBLE SCREEN
FORMATION
(AUGUST - OCTOBER)

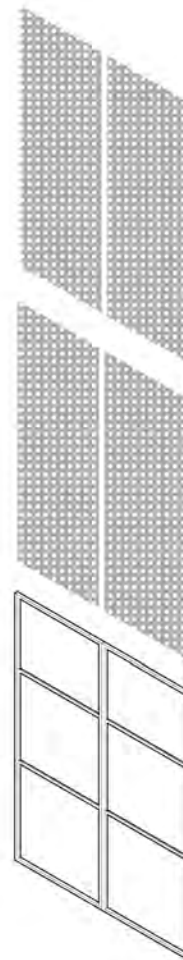

INTERIOR RATTAN


EXTERIOR SCREEN


RATTAN SCREEN DOOR FRAME

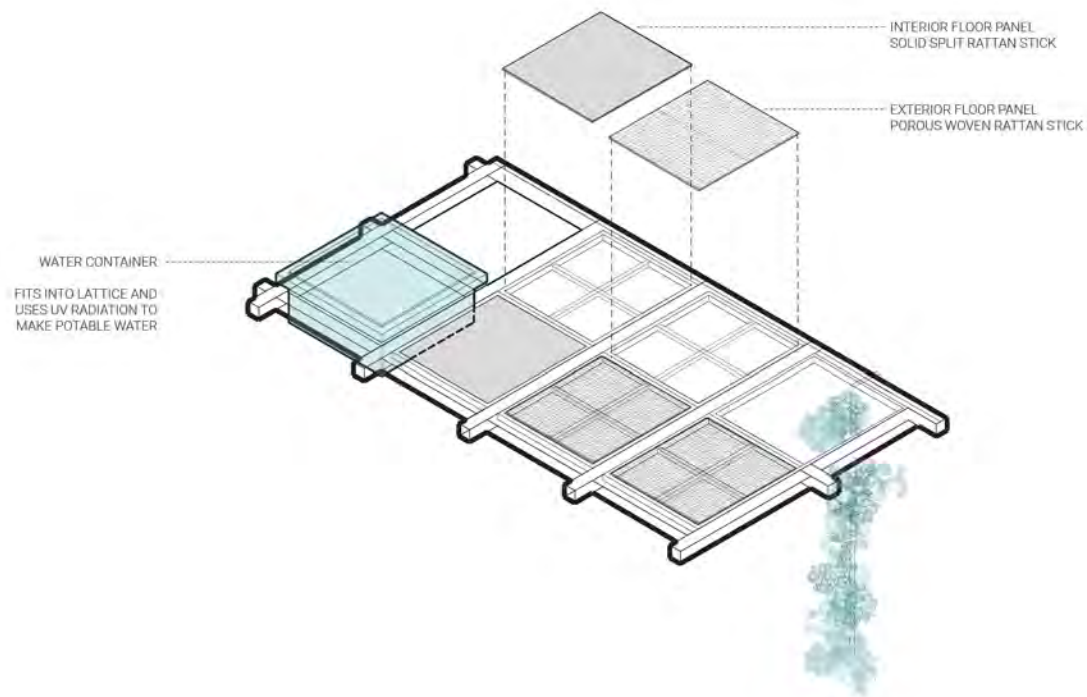



MANGROVE PLANTING + GROWING
SYSTEM. LATER TRANSFERRED TO A
PERMANENT LOCATION WHEN READY


SHRIMP SORTING NET

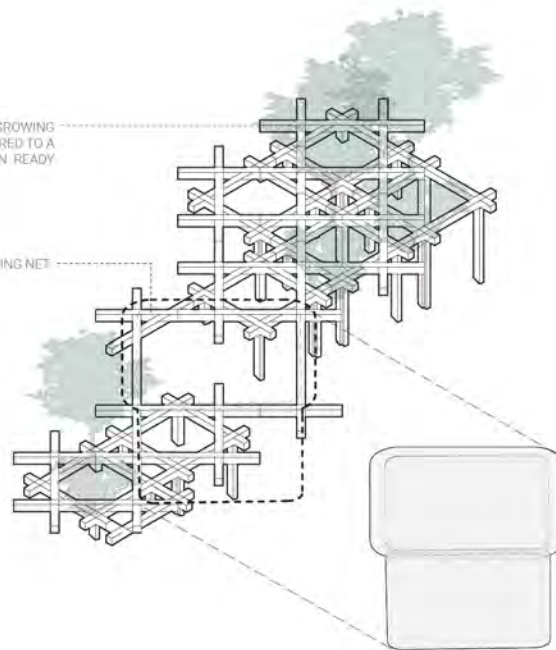

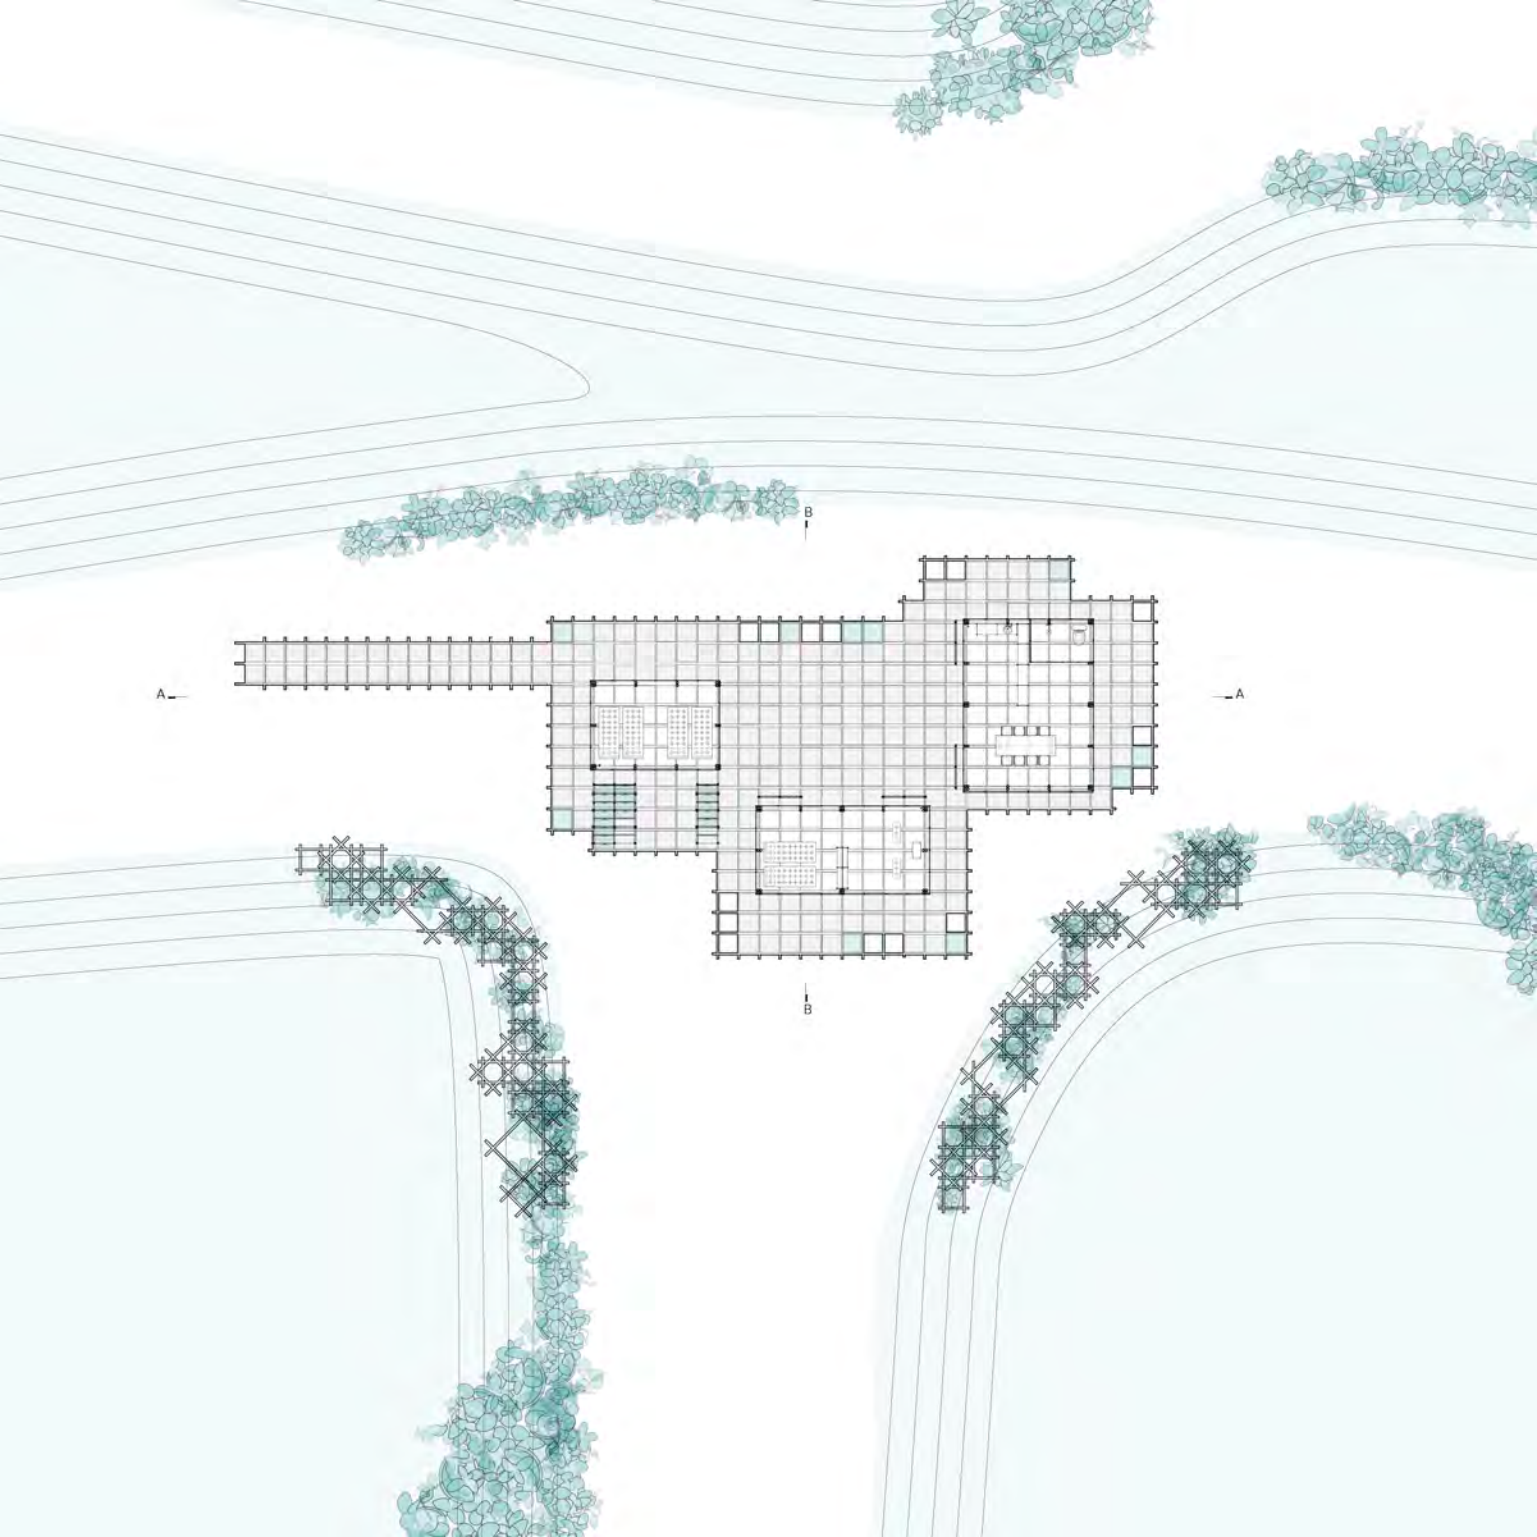

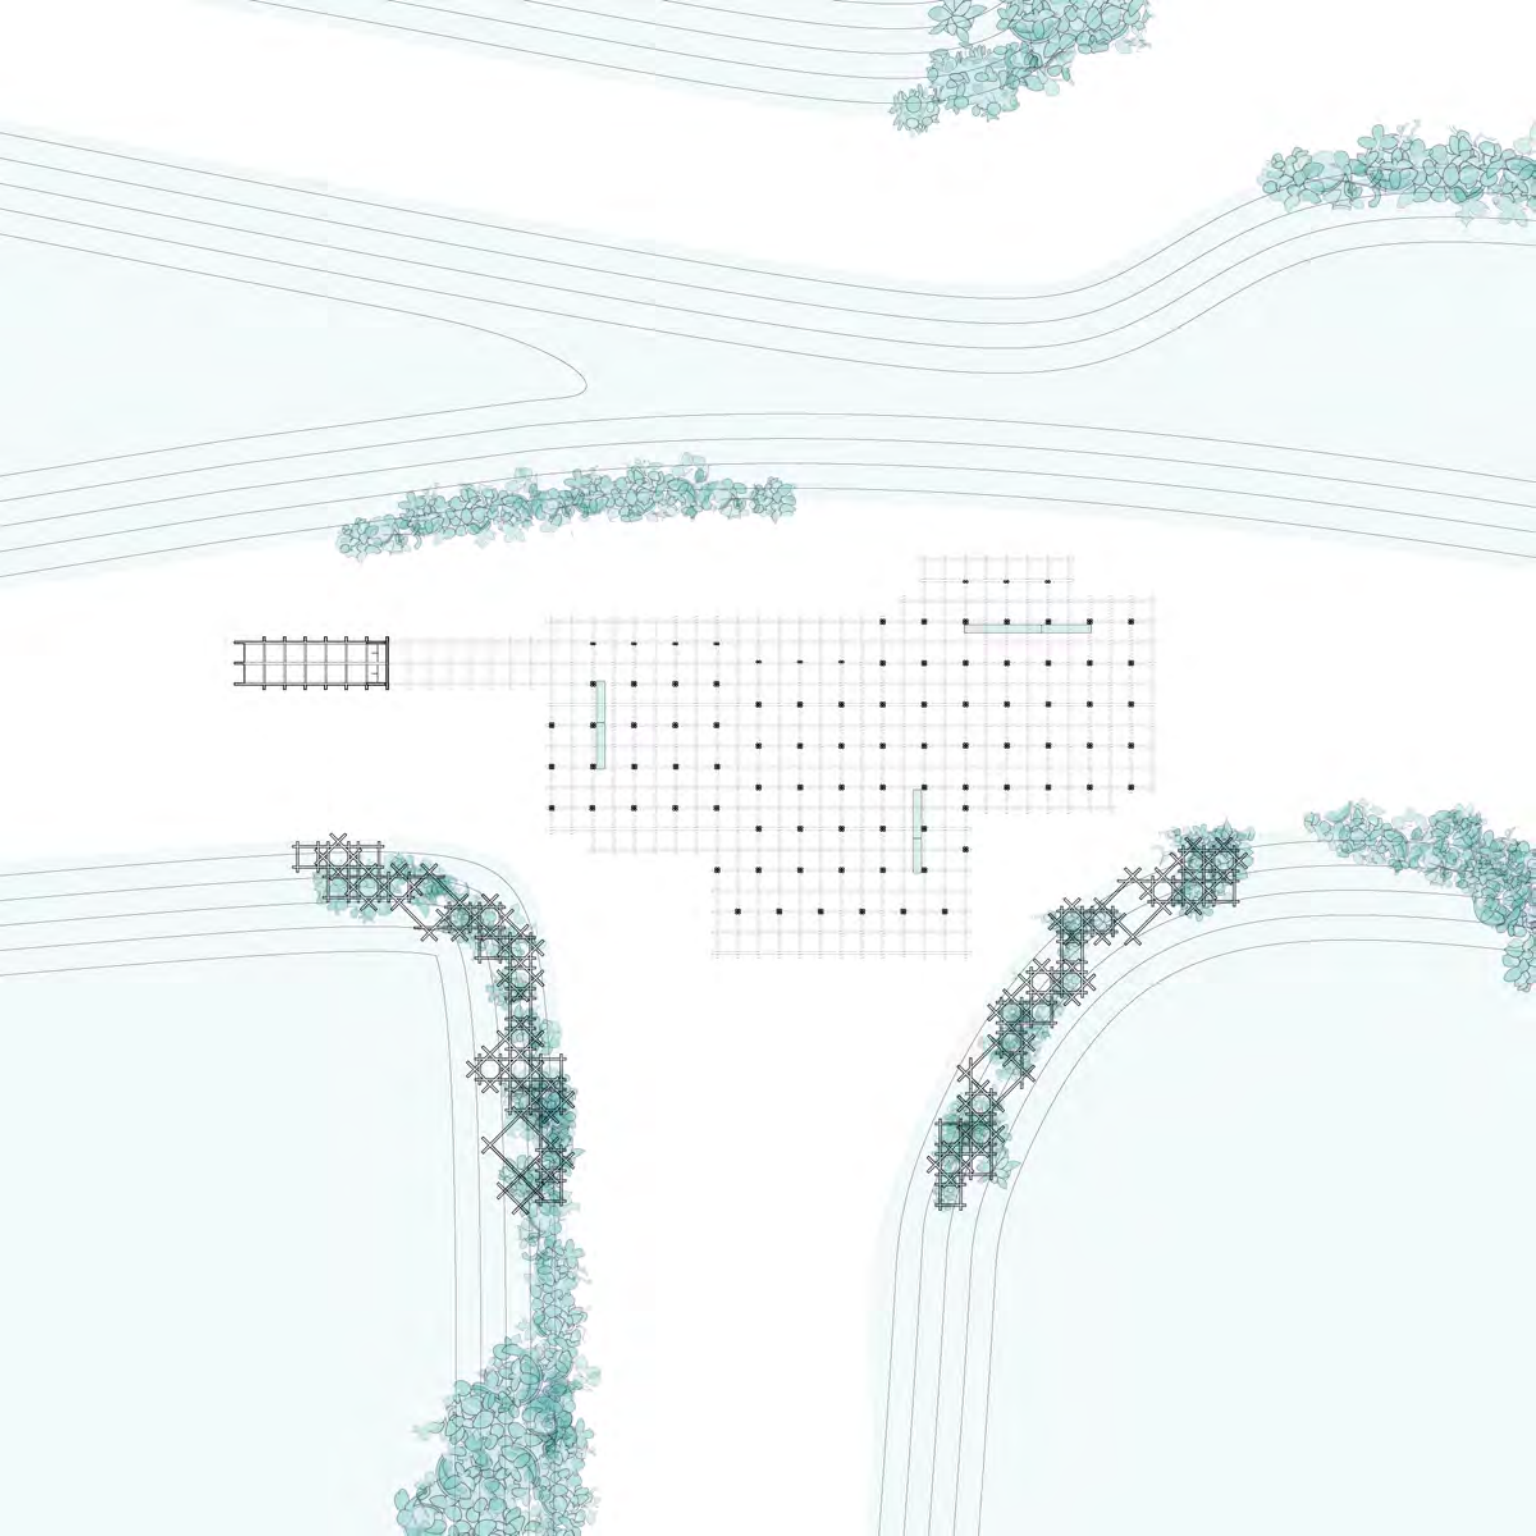

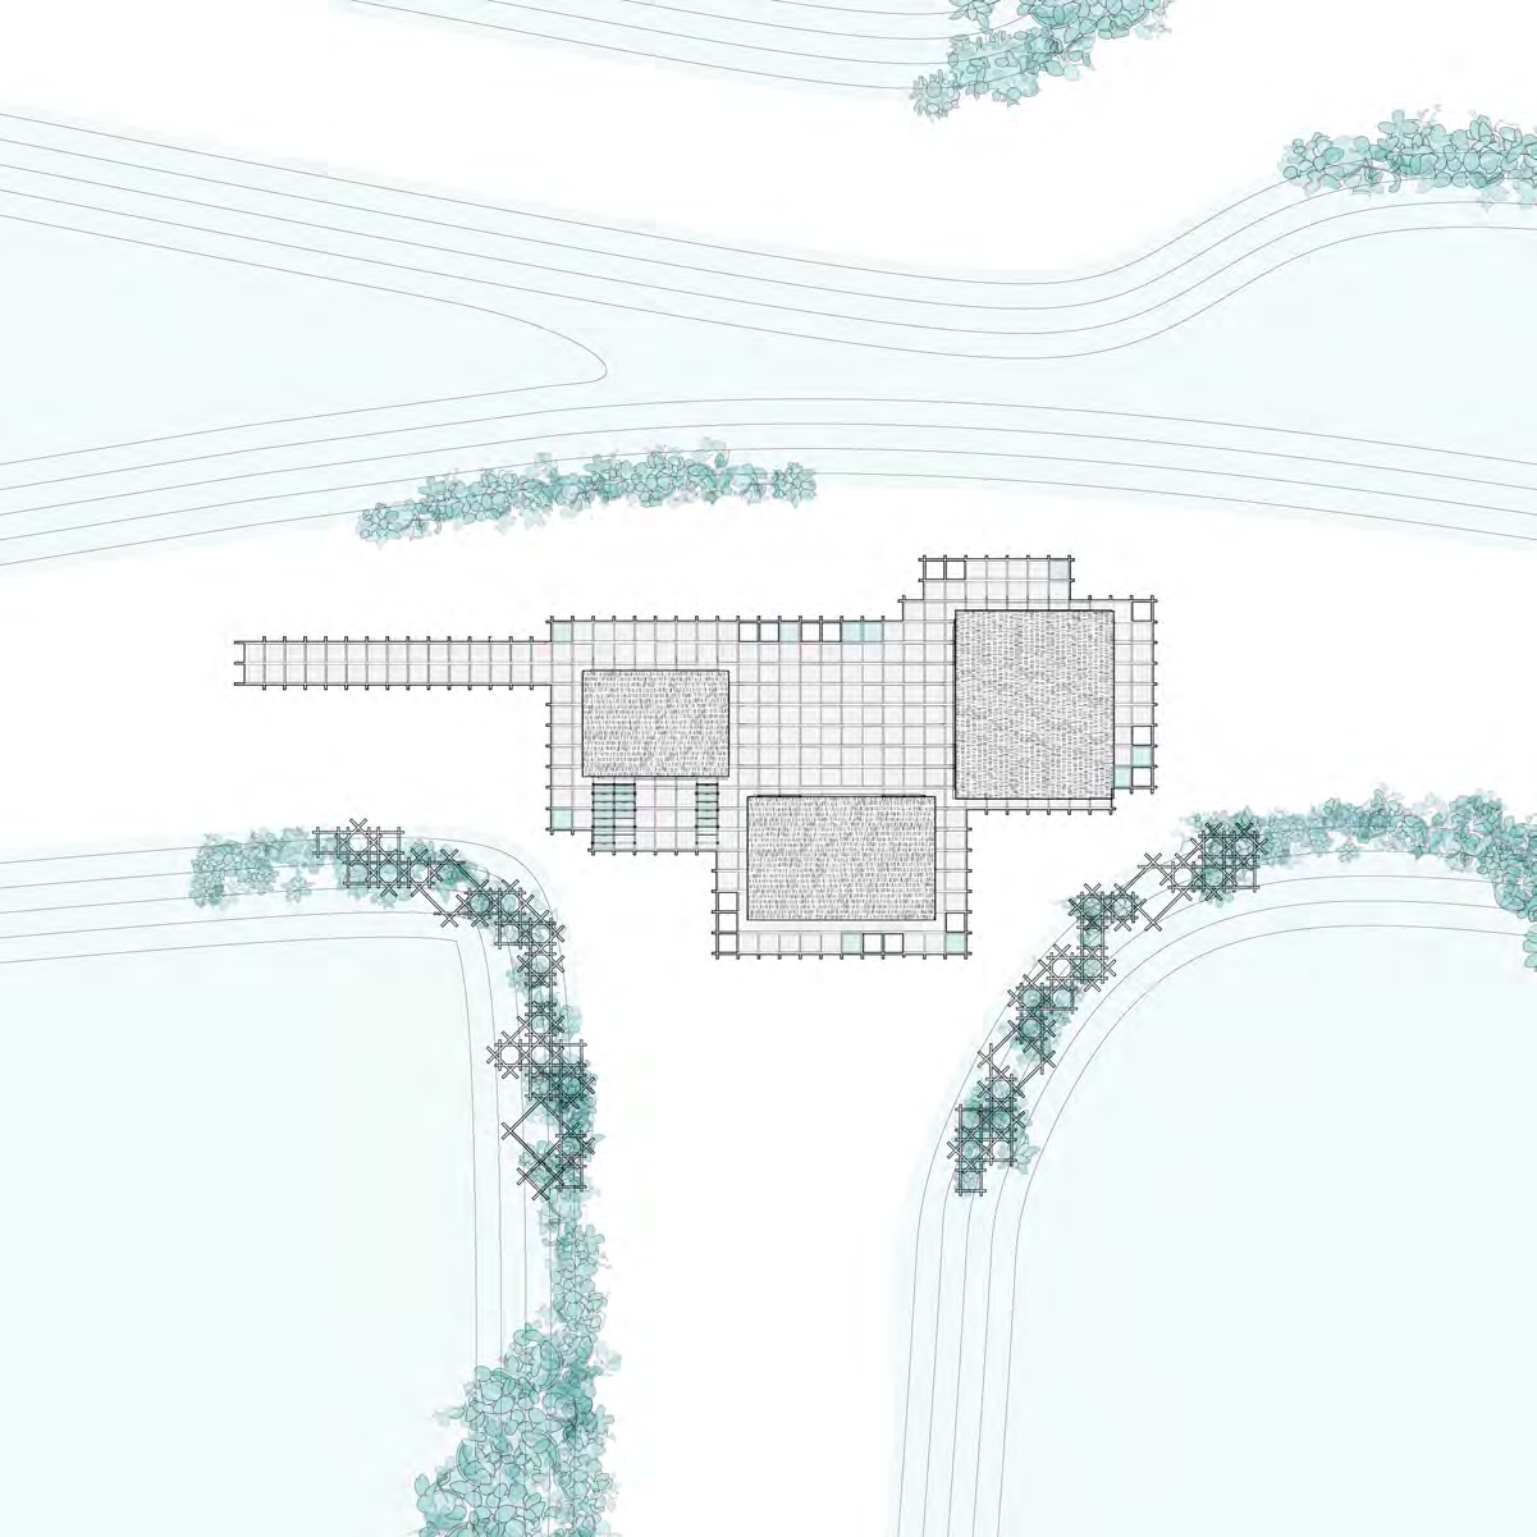

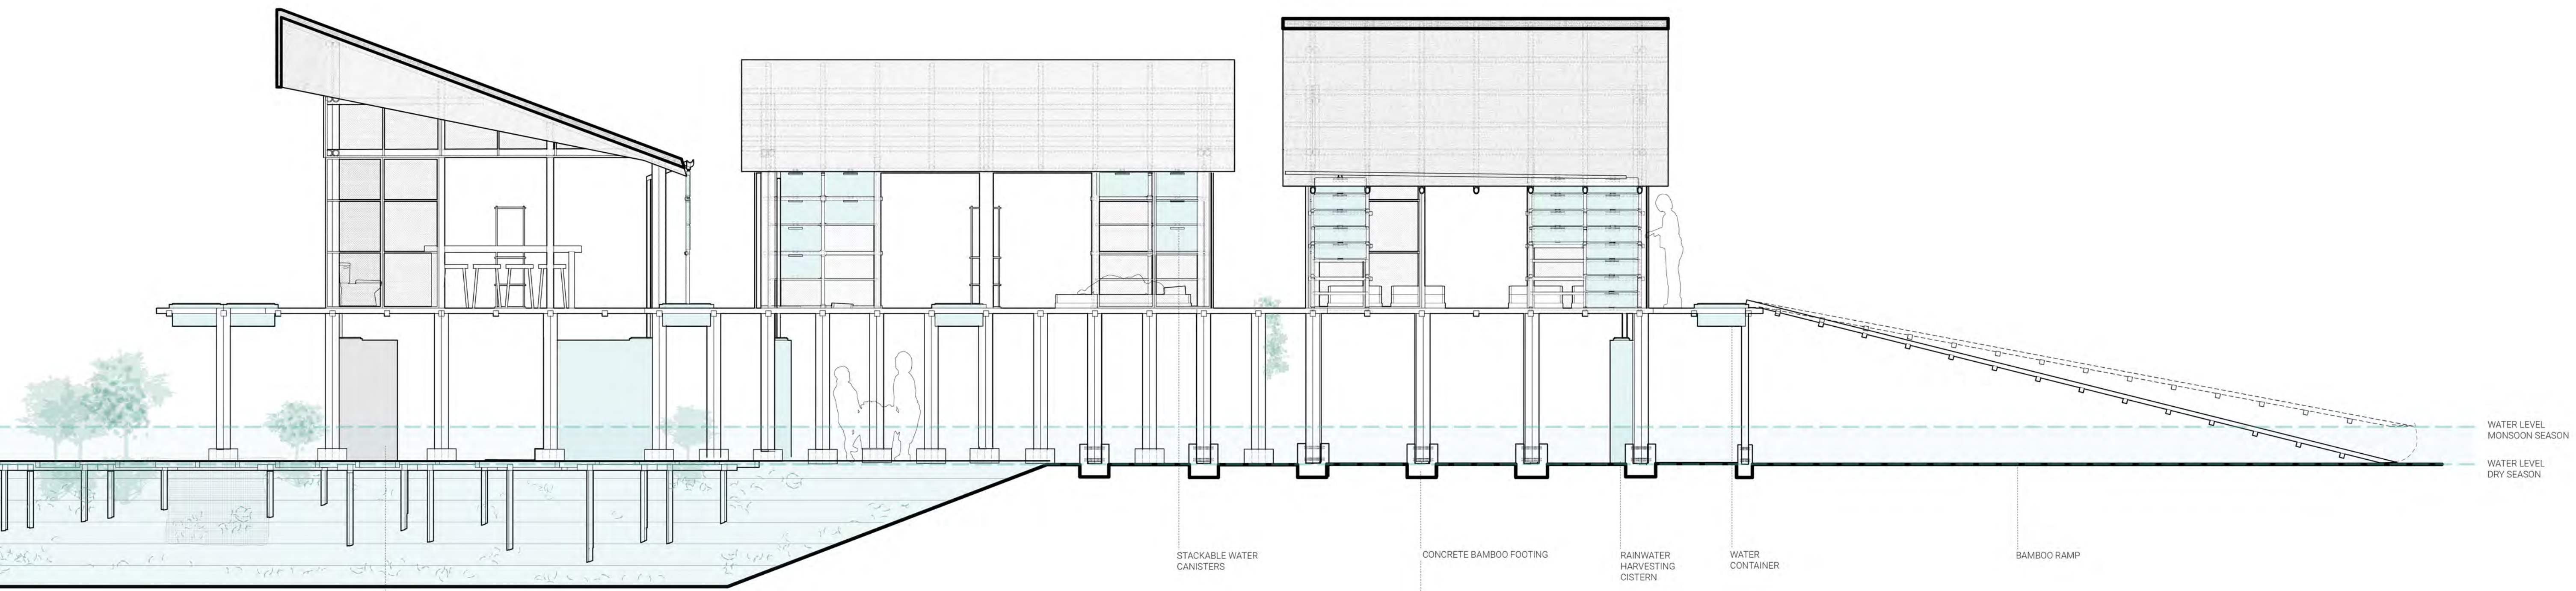

SECTION A

GREY WATER COLLECTION CISTERN
SINK AND SHOWER WATER
RECYCLED TO FLUSH TOILET

STACKABLE WATER
CANISTERS


CONCRETE BAMBOO FOOTING


RAINWATER
HARVESTING
CISTERN

WATER
CONTAINER

BAMBOO RAMP

WATER LEVEL
MONSOON SEASON
WATER LEVEL
DRY SEASON

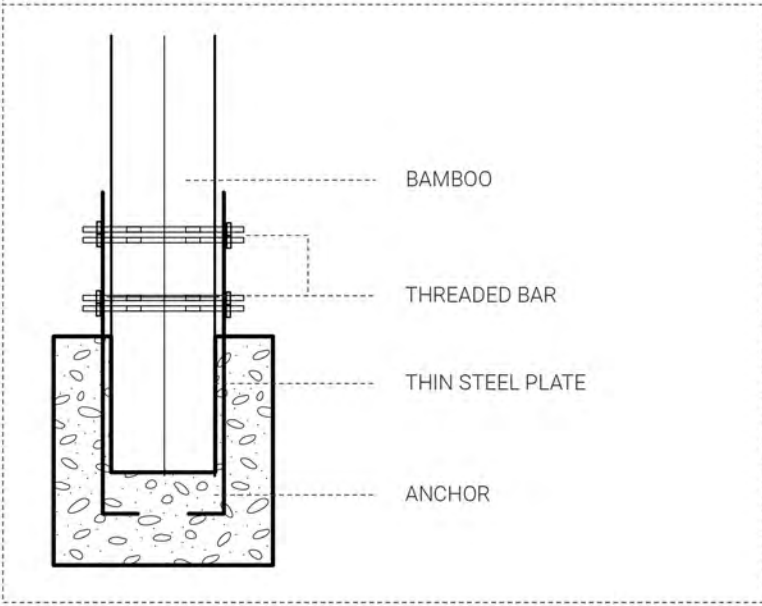

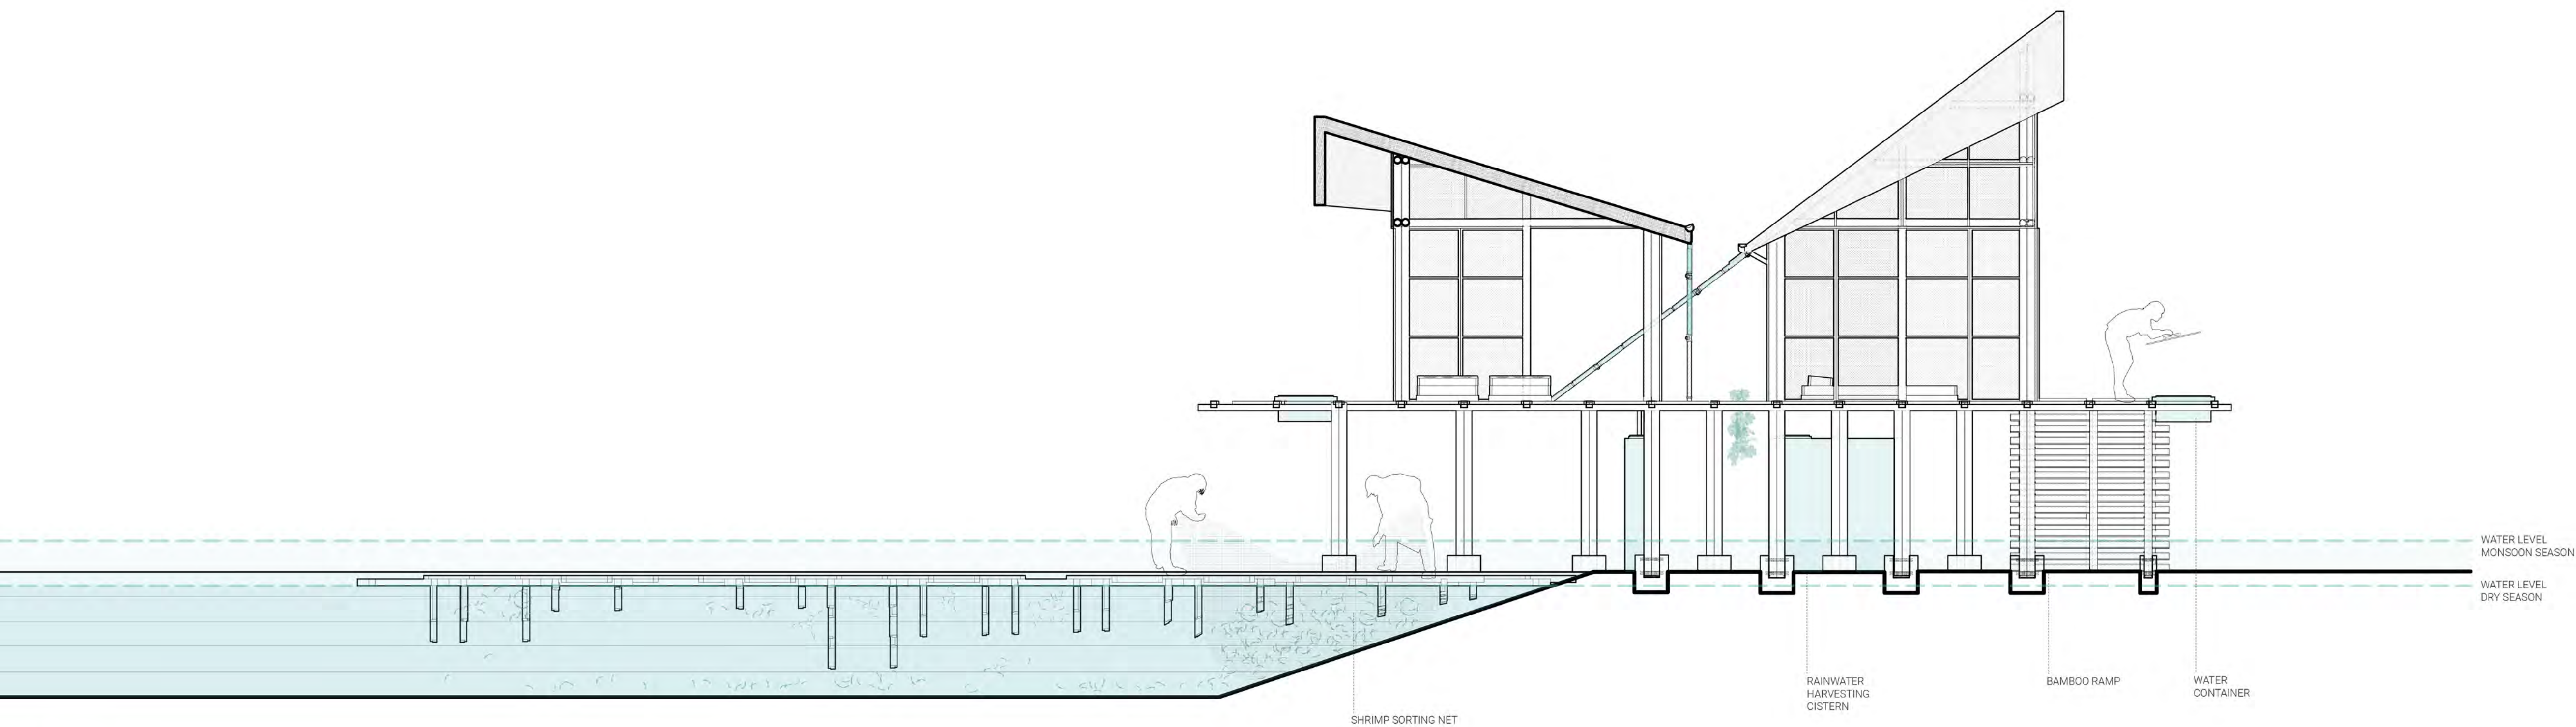

SECTION B



